GOVDOC
BRA
3208

BOSTON PUBLIC LIBRARY
3 9999 06583 378 0

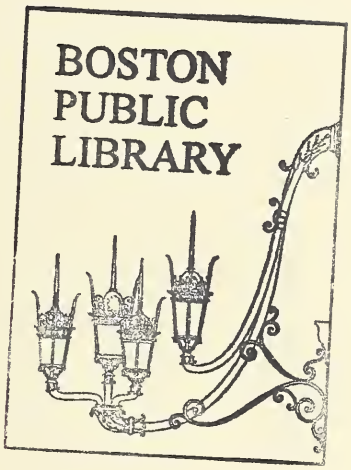

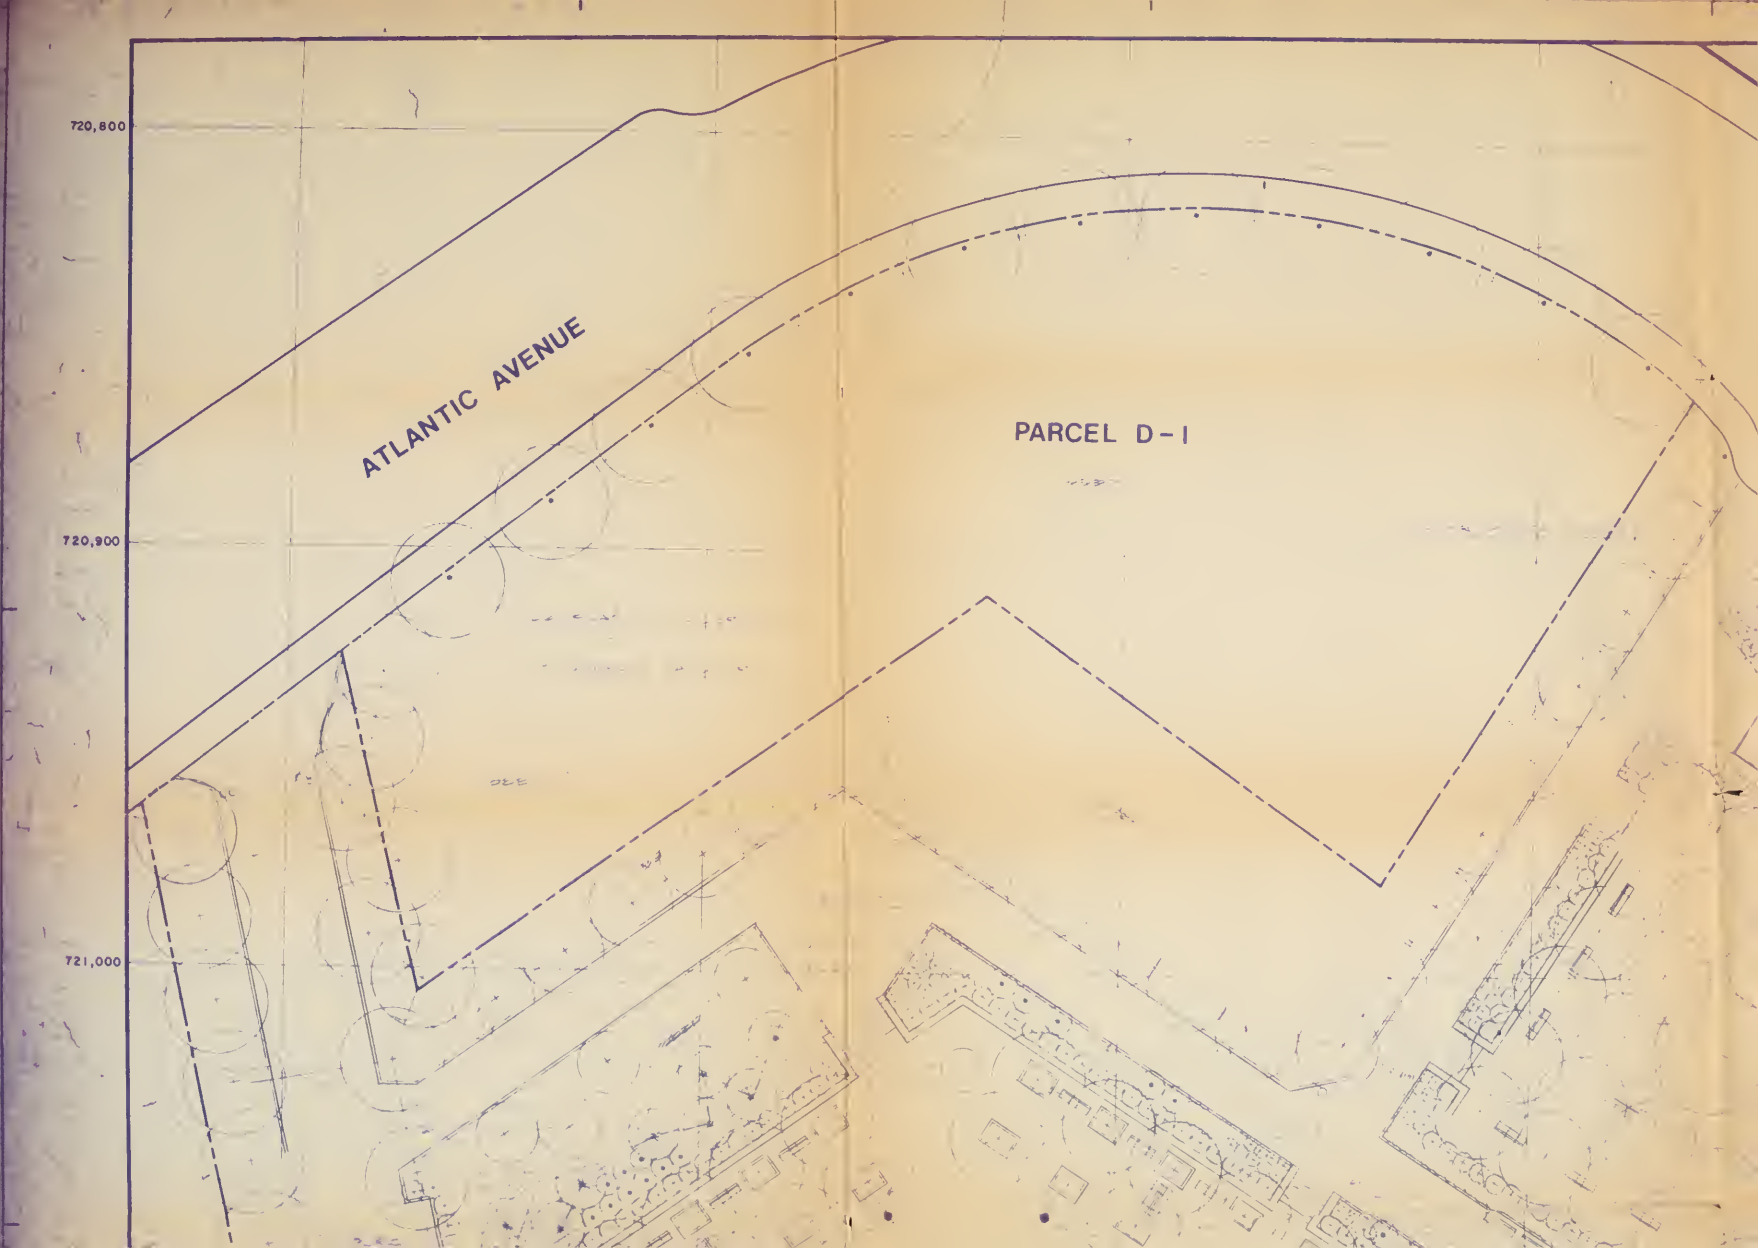
720,800
720,900
721,000
ATLANTIC AVENUE
PARCEL D-1

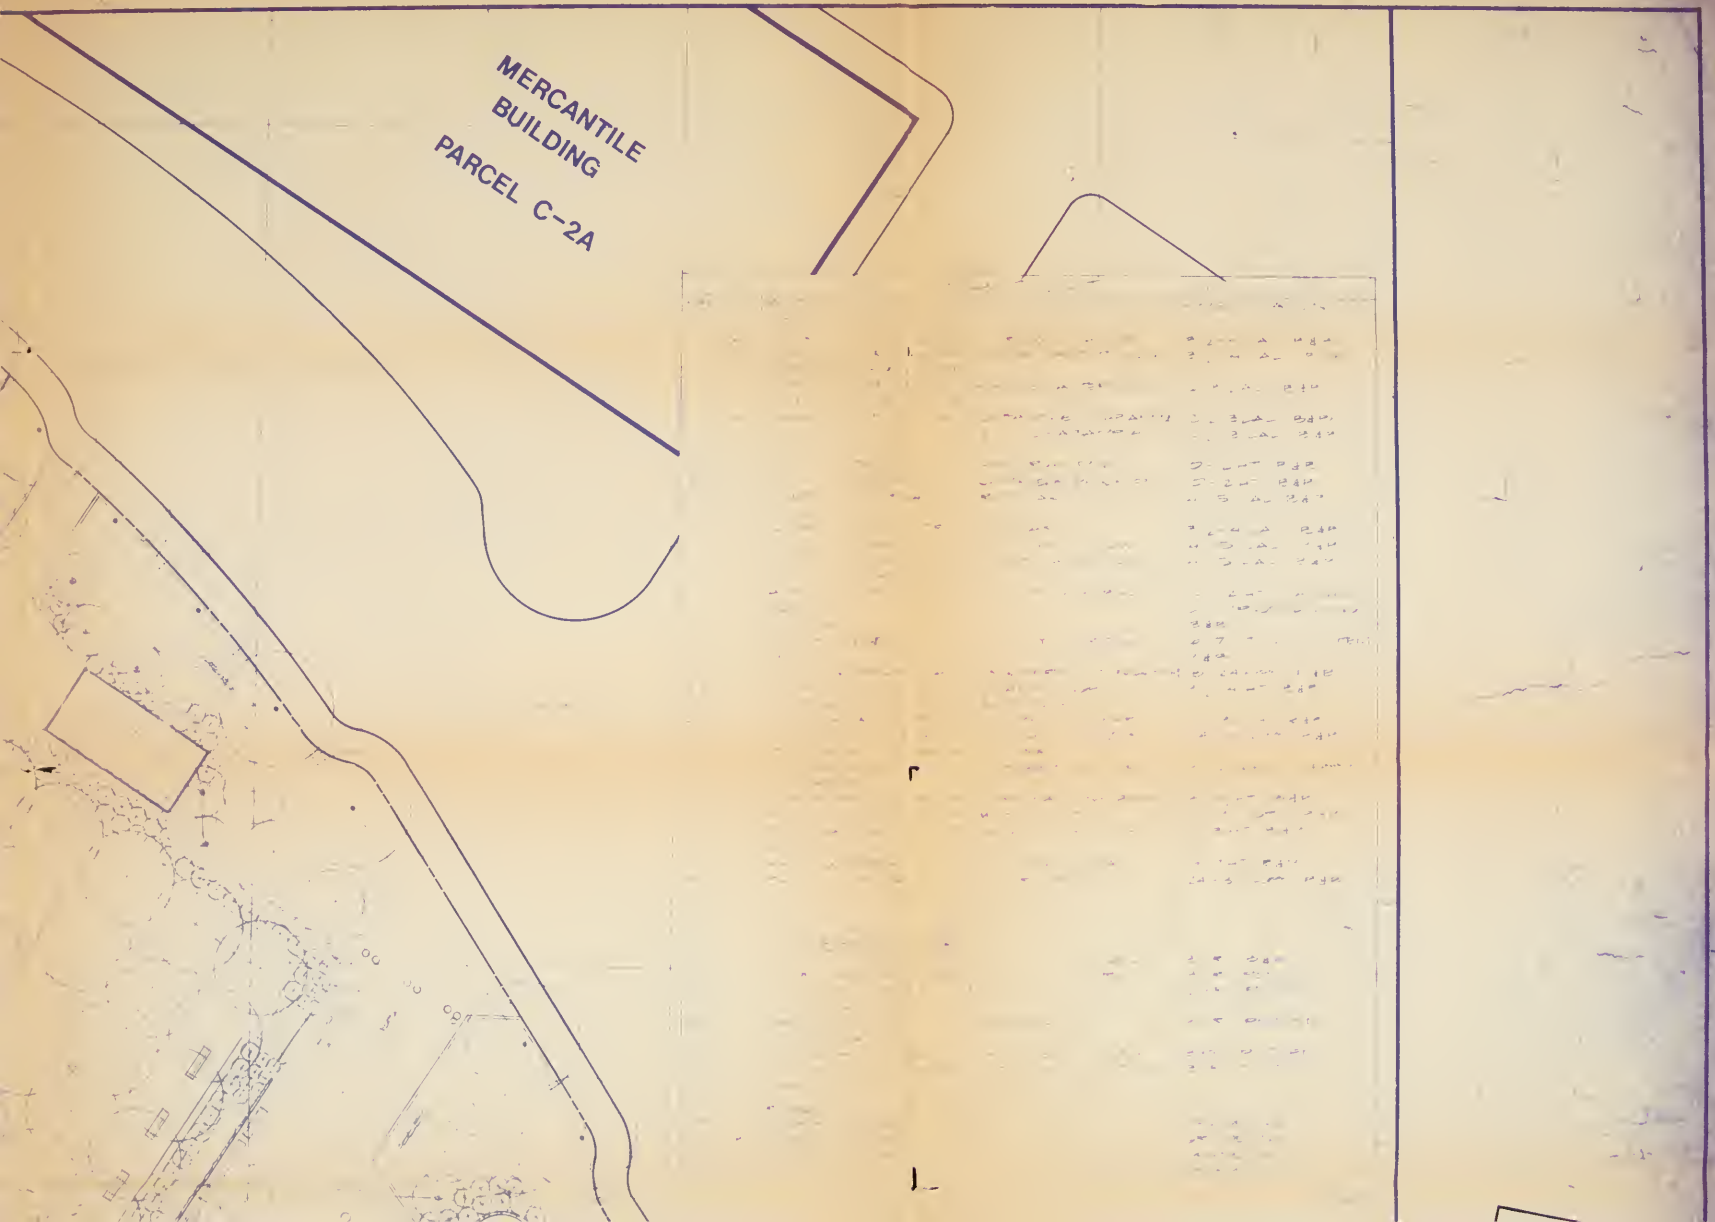
MERCANTILE
BUILDING
PARCEL C-2A

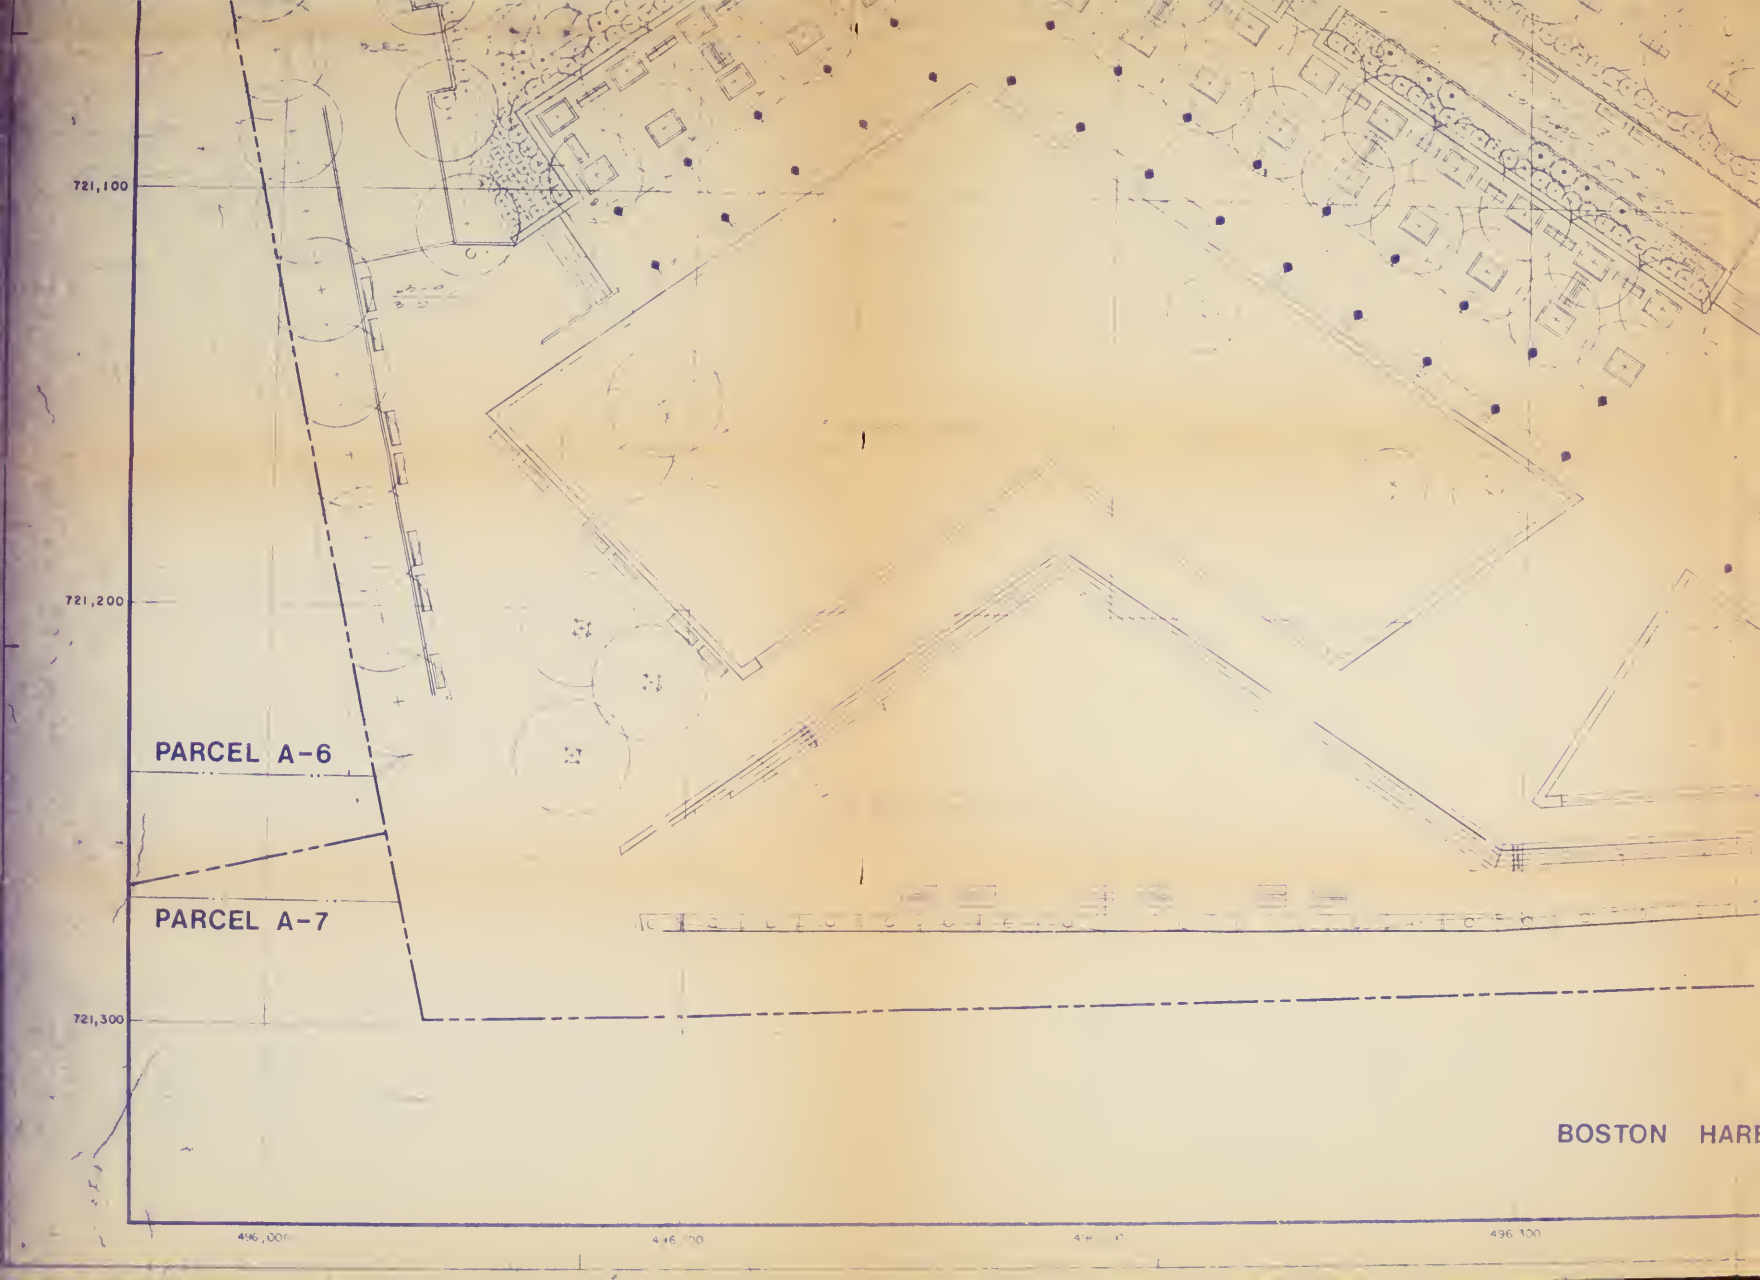
721,100
721,200
721,300
PARCEL A-6
PARCEL A-7
BOSTON HARB
496,000
496,100
496,300

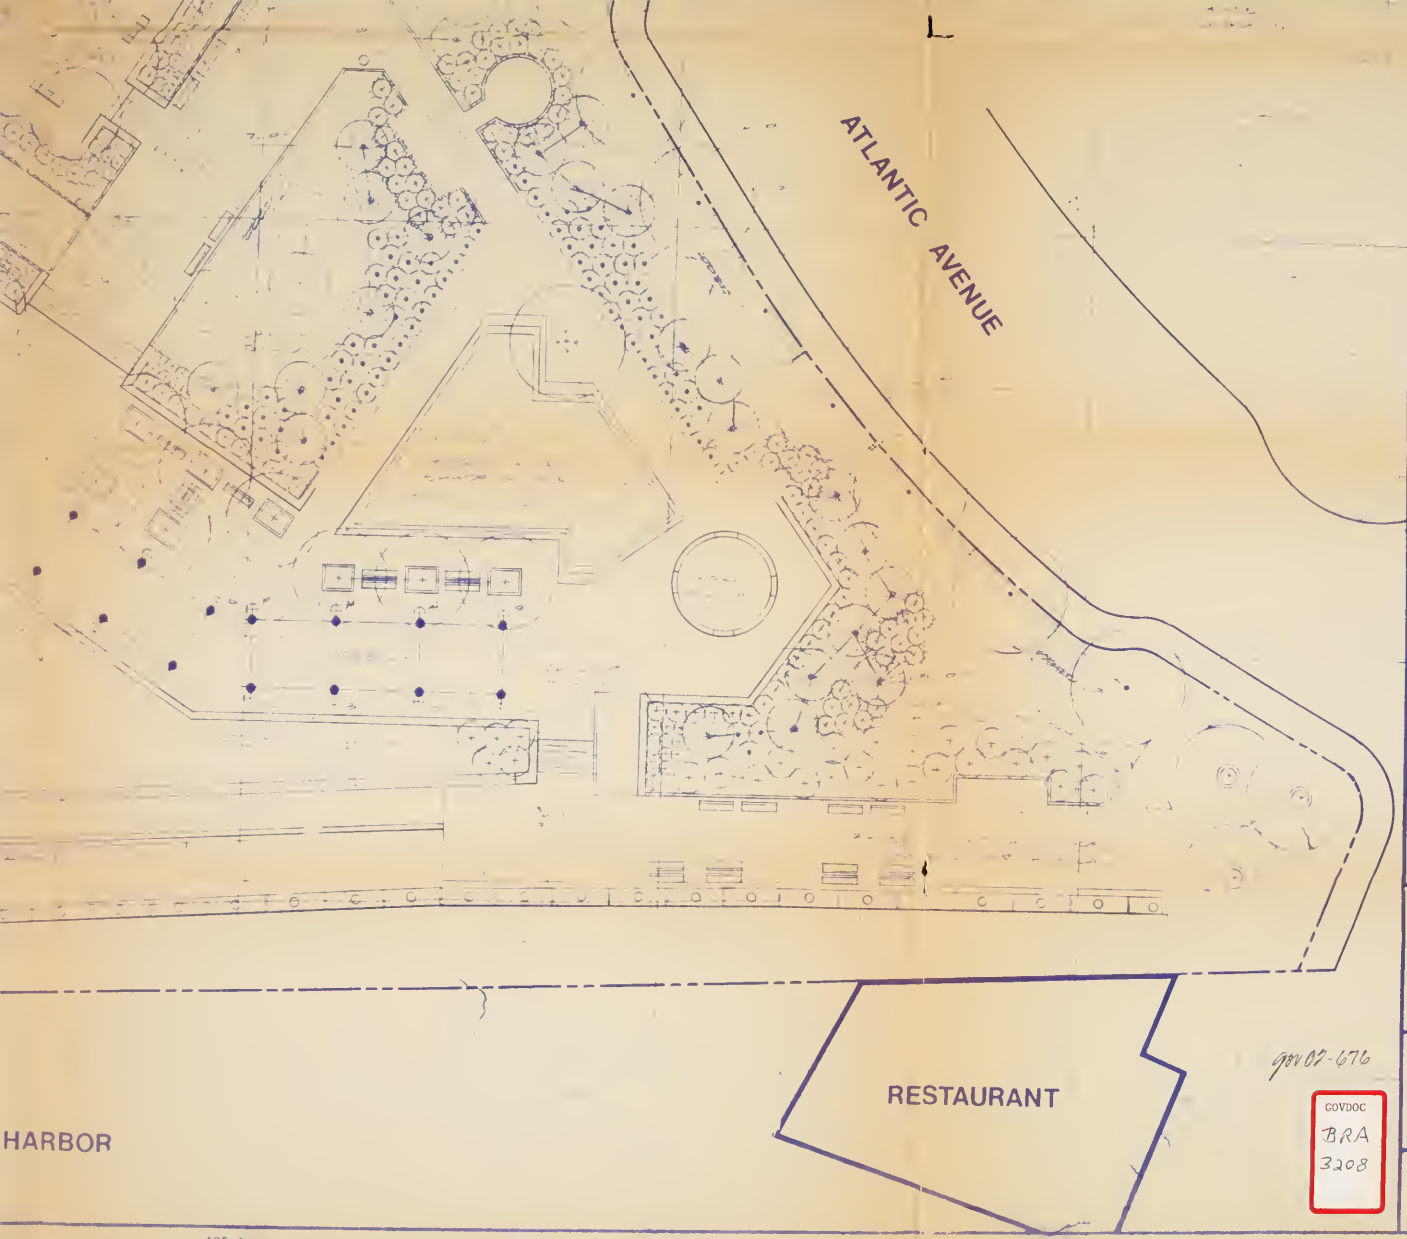

BOSTON PUBLIC LIBRARY

0 20 40 60

BOSTON REDEVELOPMENT AUTHORITY
WATERFRONT URBAN RENEWAL
PROJECT MASS R-77

SASAKI, DAWSON, DeMAY ASSOC., INC.
LANDSCAPE ARCHITECTS
23 MAIN ST. WATERTOWN, MASS.

Property of
BOSTON REDEVELOPMENT AUTHORITY
Library

CONTRACT DOCUMENTS FOR THE WATERFRONT PARK

BOSTON, MASSACHUSETTS

PLANTING PLAN

SCALE DATE
DRAWN BY
CHECKED BY
APPROVED BY
PROJECT NO

12

gov 02-676

GOVDOC
BRA
3208